I REQUIRE THIS PLAN TO BE DEPOSITED UNDER THE LAND TITLES ACT.

DATE June 2, 2020

PAUL H. TORRANCE, O.L.S.

PLAN 1R-13650

RECEIVED AND DEPOSITED

DATE June 5, 2020

REPRESENTATIVE FOR THE LAND REGISTRAR FOR THE LAND TITLES DIVISION OF ALGOMA (1)

SCHEDULE

PART	LOT	CON/PLAN	PROPERTY IDENTIFICATION NUMBER	AREA
1		REGISTRAR'S COMPILED PLAN H-793		0.2072 ha.
2	PART OF 7		PART OF PIN 31446-1466 (LT)	0.1273 ha.
3				0.0105 ha.
4	PART OF 8		PART OF PIN 31446-1453 (LT)	0.2249 ha.
5				0.1033 ha.
6	PART OF 9		PART OF PIN 31446-1467 (LT)	0.1705 ha.
7				0.1301 ha.
8	PART OF 43		PART OF PIN 31446-1532 (LT)	0.0119 ha.

GEOGRAPHIC TOWNSHIP OF THESSALON

PLAN OF SURVEY OF PART OF LOTS 7, 8 9 AND 43 REGISTRAR'S COMPILED PLAN H-793 GEOGRAPHIC TOWNSHIP OF THESSALON MUNICIPALITY OF HURON SHORES DISTRICT OF ALGOMA

SCALE 1:500

5m 0 5 25m

TULLOCH GEOMATICS INC.
2020

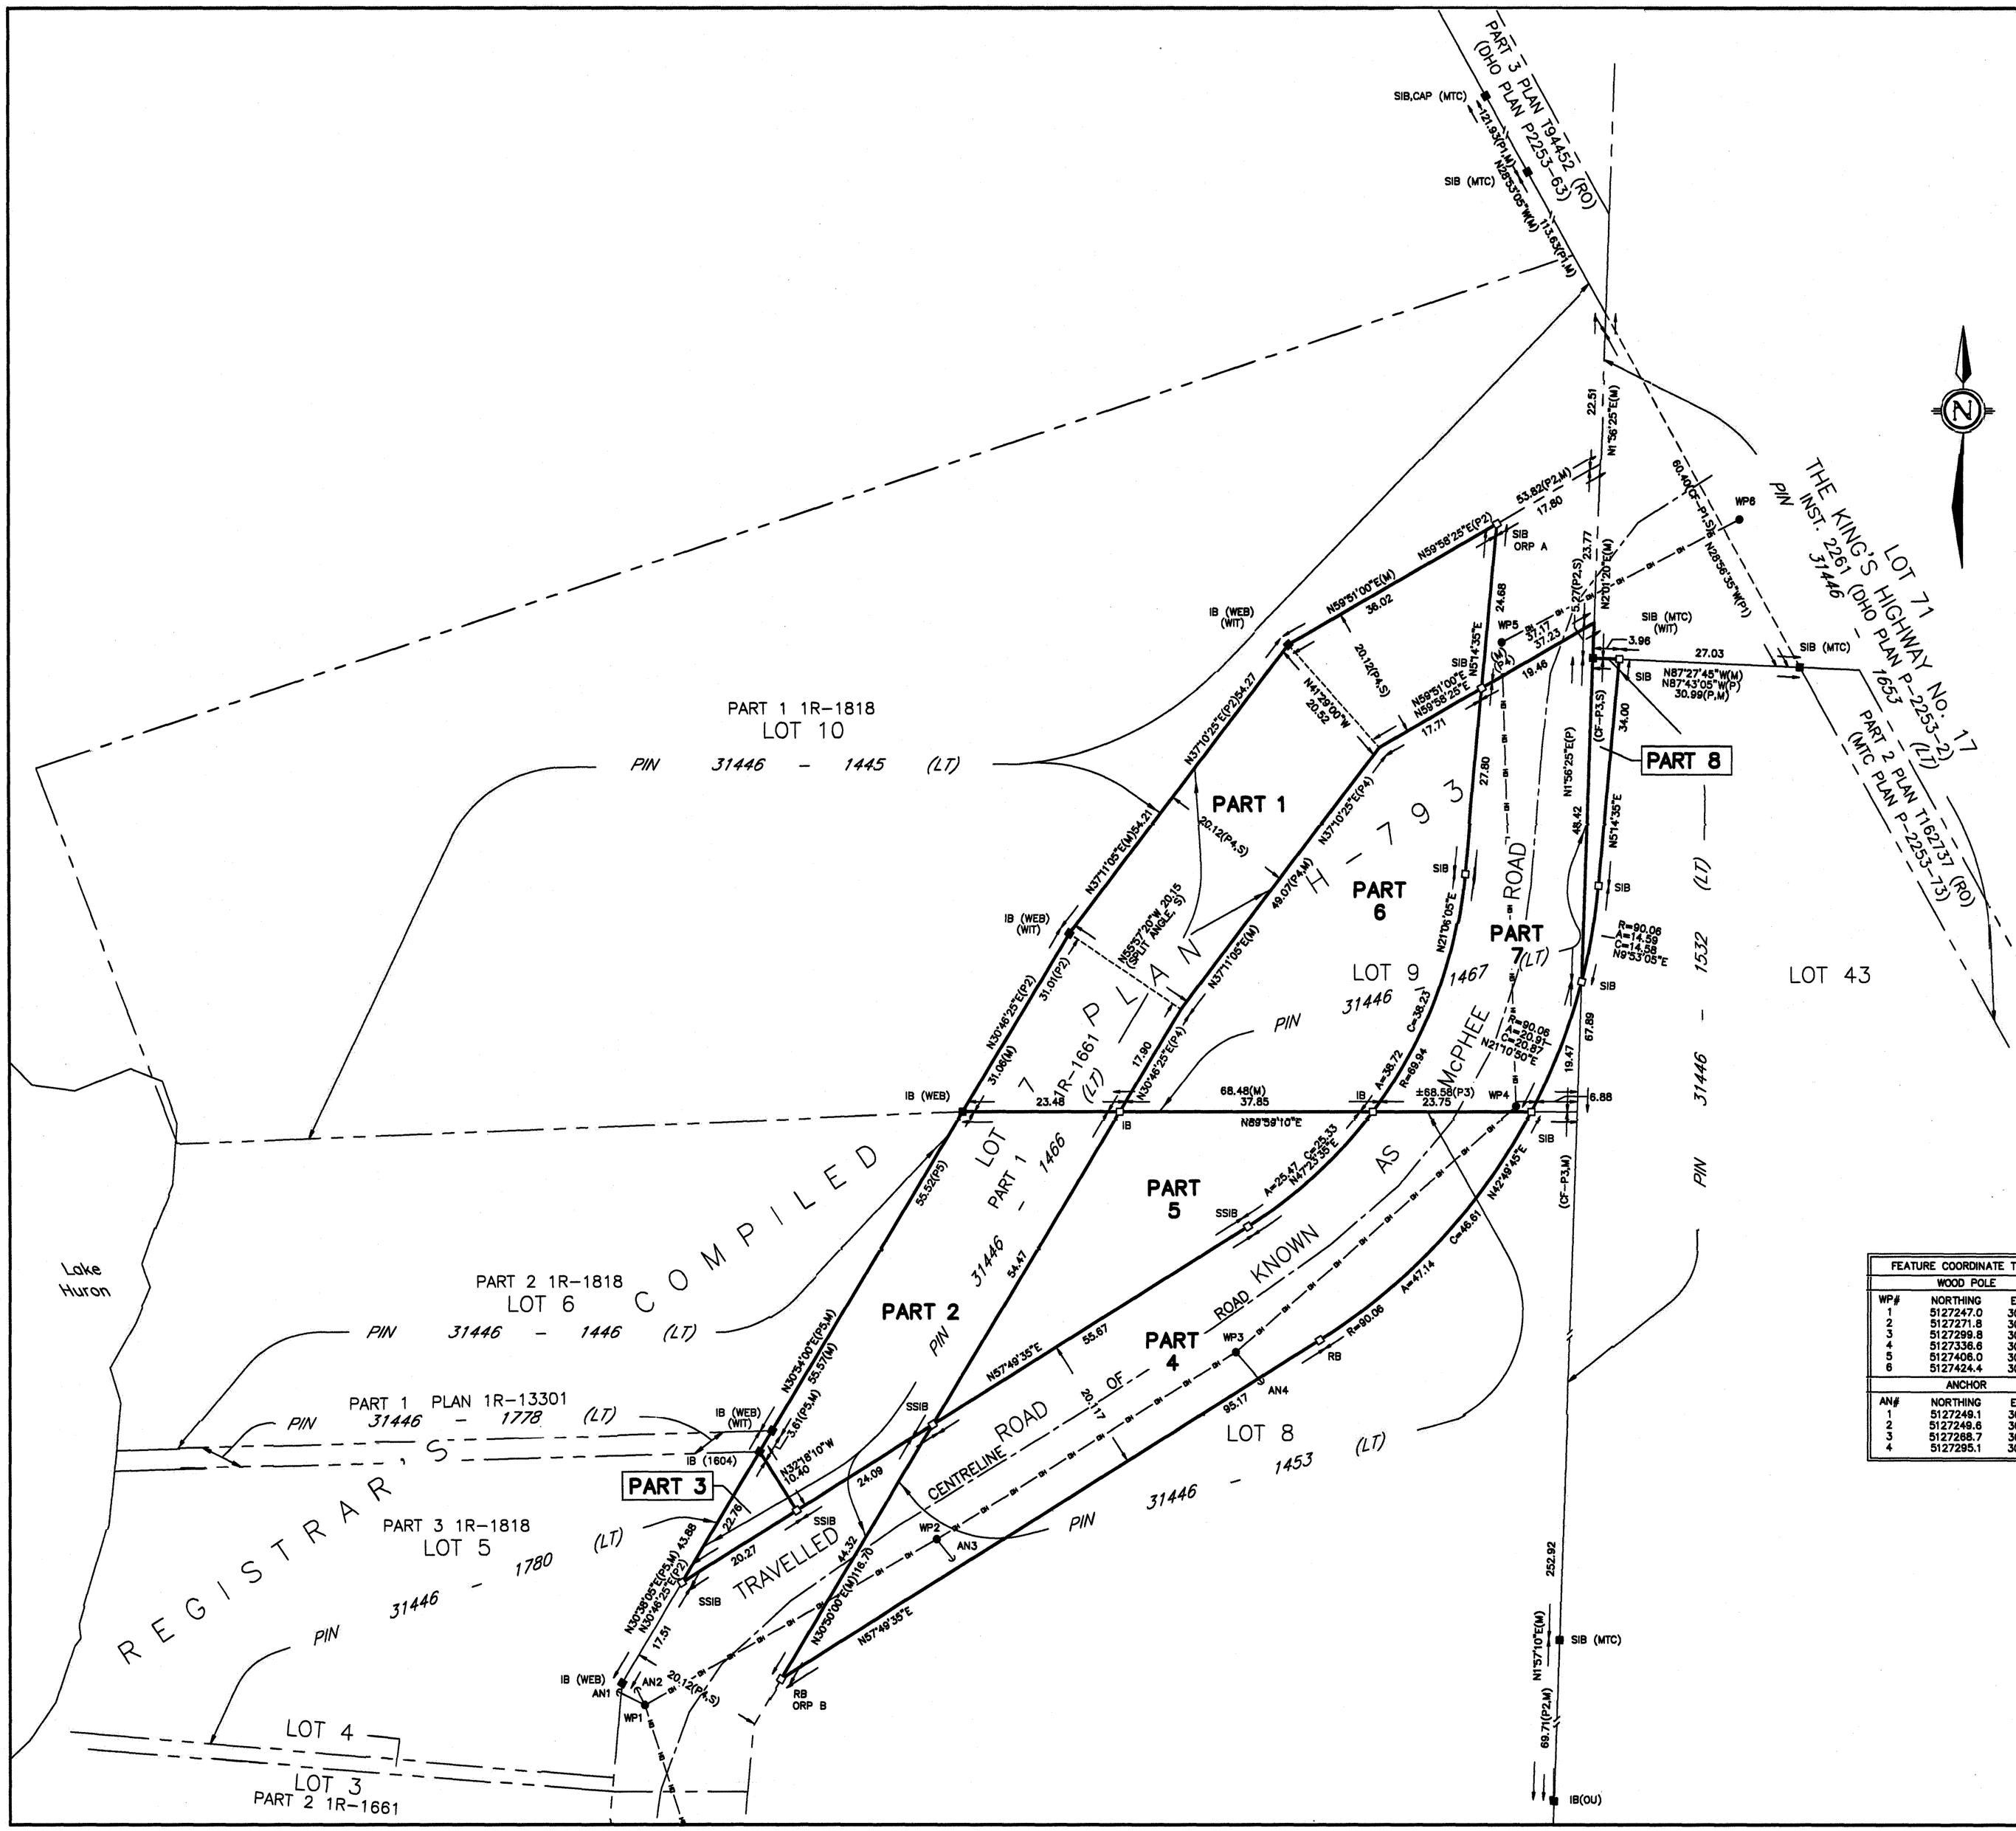
PART 3 PLAN T94452 (RO) (OHD PLAN P2253-63)
SIB,CAP (MTC)
SIB (MTC)
PART 1 1R-1818
LOT 10
PIN 31446 - 1445 (LT)
THE KING'S HIGHWAY No. 17
PIN 31446 - 2261 (OHD PLAN P-2253-2) (LT)
PART 2 PLAN T162737 (RO) (MTC PLAN P-2253-73)
LOT 71
LOT 43
PART 1
PART 2
PART 3
PART 4
PART 5
PART 6
PART 7
PART 8
H-793 ROAD
REGISTRAR'S COMPILED PLAN
McPHEE ROAD AS KNOWN
CENTRELINE OF TRAVELLED ROAD
Lake Huron
PART 1 1R-1661
PART 2 1R-1818
LOT 6
PART 1 PLAN 1R-13301
PART 3 1R-1818
LOT 5
LOT 4
LOT 3
PART 2 1R-1661
LOT 9
LOT 8
PART 1 - 1466
PART 2 - 1467
PART 3 - 1780
PART 4 - 1778
PART 5 - 1532
PART 6 - 1453
PART 7 - 1454
PART 8 - 1455
WP1
WP2
WP3
WP4
WP5
WP6
AN1
AN2
AN3
AN4
IB (WEB) (WIT)
IB (WEB)
IB (1604)
IB
SIB
SIB (MTC)
SIB (MTC) (WIT)
SSIB
RB ORP B
SIB ORP A
N
N37°10'25"E(P2)254.27
N37°11'05"E(M)54.21
N59°58'25"E(P2)
N59°51'00"E(M)
N30°46'25"E(P2)
N57°11'05"E(M)
N30°54'00"E(P5,M)
N30°36'05"E(P5,M)
N57°49'35"E
N30°50'00"E(M)
N57°16'10"W
N41°29'00"W
N56°51'00"E
N59°58'25"E
N87°27'45"W(M)
N87°43'05"W(P)
N20°20'20"E(M)
N21°06'05"E
N1°56'25"E(M)
N1°57'10"E(M)
N1°56'25"E(P)
N51°43'35"E
N25°56'55"W(P1)
N42°49'45"E
N89°59'10"E
N30°46'25"E(P4)
N57°11'05"E(M)
N57°20'W 20.15 (SSLT ANGLE S)
20.12(P4-S)
20.12(P4-S)
49.07(P4,M)
31.01(P4)
31.08(M)
17.90
55.52(P5)
54.47
55.67
55.67(M)
43.88
17.51
20.27
14.32
24.09
22.76
3.61(P3,M)
10.40
19.46
17.71
24.68
37.23
3.96
27.03
34.00
27.80
48.42
67.89
19.47
6.88
252.92
68.71(P2,M)
53.82(P2,M)
17.80
22.51
22.77
22.27(P2,S)
60.40(C-P1,S)
(SF-P3,S)
(CF-P3,M)
R=90.06
A=14.59
C=14.58
R=90.06
A=90.08
C=89.87
A=38.72
R=69.94
C=38.23
A=25.47
C=25.33
A=47.14
C=46.61
68.48(M)
37.85
±68.58(P3)
23.75
23.48
22.51
1.52
1.52
1.52